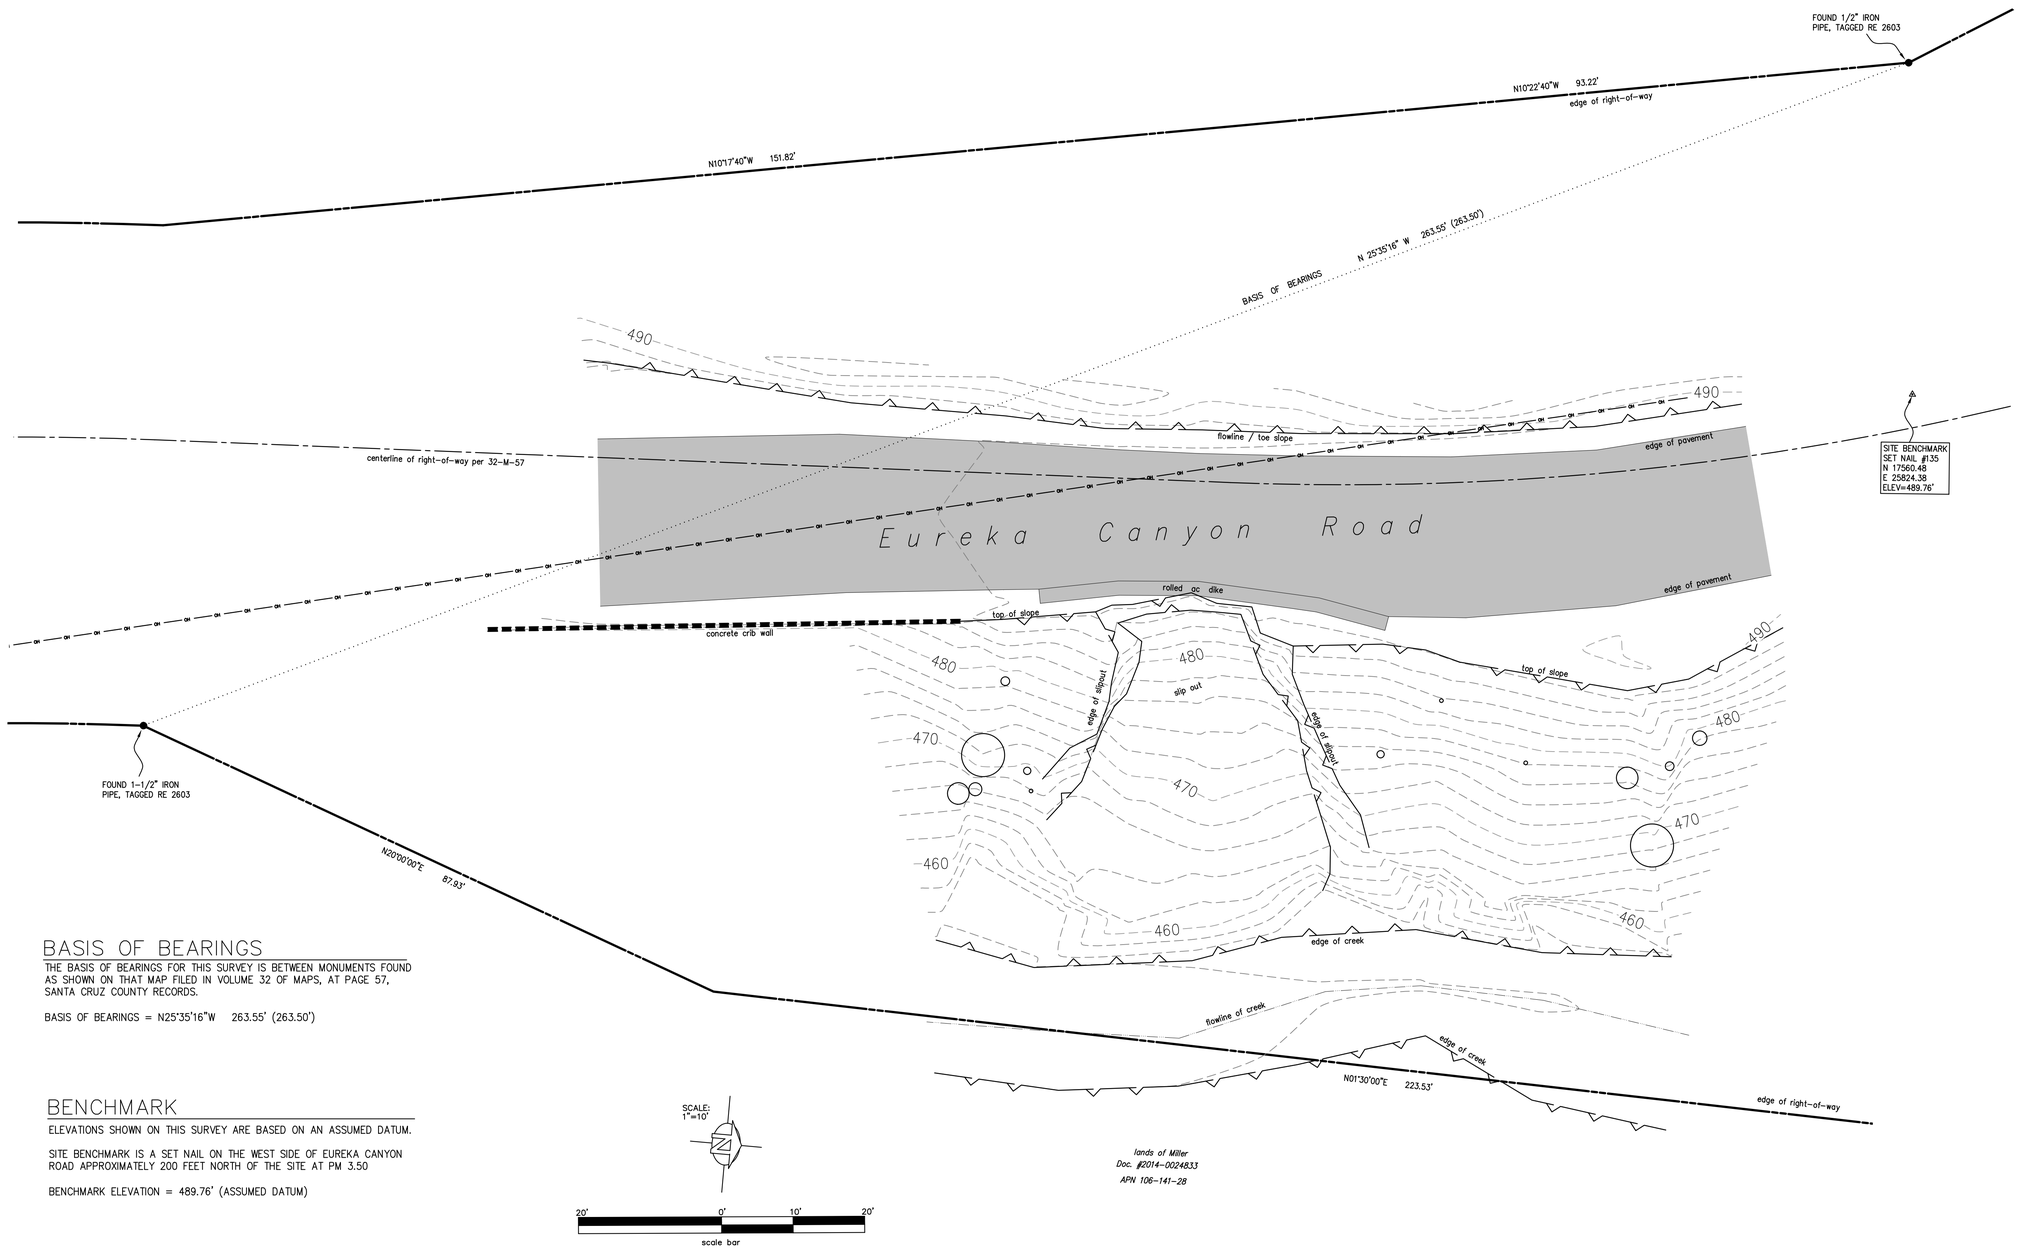

BASIS OF BEARINGS

THE BASIS OF BEARINGS FOR THIS SURVEY IS BETWEEN MONUMENTS FOUND AS SHOWN ON THAT MAP FILED IN VOLUME 32 OF MAPS, AT PAGE 57, SANTA CRUZ COUNTY RECORDS.

BASIS OF BEARINGS = N25°35'16"W 263.55' (263.50')

BENCHMARK

ELEVATIONS SHOWN ON THIS SURVEY ARE BASED ON AN ASSUMED DATUM.

SITE BENCHMARK IS A SET NAIL ON THE WEST SIDE OF EUREKA CANYON ROAD APPROXIMATELY 200 FEET NORTH OF THE SITE AT PM 3.50

BENCHMARK ELEVATION = 489.76' (ASSUMED DATUM)

SCALE: 1"=10'

20' 0' 10' 20'

scale bar

RIGHT OF WAY & TOPOGRAPHIC SURVEY

DATE	REVISION	BY

LICENSED LAND SURVEYOR * GREGORY R. JONES No. 8378 Exp. 6/30/25 * STATE OF CALIFORNIA *

PROJECT SURVEYOR
GREG JONES

COUNTY OF SANTA CRUZ – DEPARTMENT OF PUBLIC WORKS

EUREKA CANYON ROAD PM 3.50
STORM DAMAGE REPAIR PROJECT

DRAWN: GRJ
CHECKED: GRJ
DATE: 4/1/25
SCALE: 1"=10'
JOB NO. P42501
SHEET 1 OF 1